MATCH MARK FOR NEXT SHEET
SHEET #2
SHEET #1
209 + 50
206+89
205 + 75 E.C.
2°00' C.R. Δ=10°00'
201+98
200 + 75 B.C.
199+82 NORTH & SOUTH
T.15 N. 29 R.14E.
D-513
30'-36" C.I.P.
198+00
193 + 00 E.C.
4°00' C.L. Δ=38°00'
D-414
187+42
187+26
1 SP. PILE BR.
183 + 50 B.C.
186+38 NORTH & SOUTH
182+00
D-511
24'-30" C.I.P.
176+87
181+26
FARM XING.
176+82
D-412
172+21
18'-24" C.I.P.
171+35
173+62
E & W.
171 + 35 NORTH & SOUTH
171+96 C.G.
HY. XING.
170+88 C.G.
EQUATION
172+72 E = 172+00 W.
154 + 97 EAST & WEST
D-509 1/2
162+80
24'-30" C.I.P.
164 + 48 E.C.
159+32
FARM XING.
2°30' C.R. Δ=33°07'
156+05
D-410
18'-30" C.I.P.
151 + 23 B.C.
143 + 37 NORTH & SOUTH
143+18
T.15 N. 28 R.14E.
140+22
5 B.W.-26" W.W.F.
4 B.W.-26" W.W.F.
130+34
130+00 NORTH & SOUTH
128+30
D-509
24'-24" C.I.P.
3 B.W.-26" W.W.F.
18'-15" V.S.P.
117+39 C.G.
16' ROCK DRAIN.
117 + 08 NORTH & SOUTH
117+08 HY. XING.
116+77 C.G.
113 + 47 E.C.
112+08
3°00' C.R. Δ=11°46'
109 + 55 B.C.
D-507
36'-24" C.I.P.
107+52
106 + 56 E.C.
3°00' C.L. Δ=11°06'
102 + 86 B.C.
102+08
5' BD. FENCE
93+60
90 + 50 NORTH & SOUTH
T.15 N. 27 R.14E.
77 + 18 NORTH & SOUTH
70+05
69+90
D-406
1 SP. PILE BR.
64+27 C.G.
63 + 95 NORTH & SOUTH
63+57 C.G.
63+95 HY. XING.
59+00 ANGLE 0°15' LEFT.
56+00
53+83
50+75 NORTH & SOUTH
48+25
48+08.6
D-404
1 SP. PILE BR.
43+07
FARM XING.
42+00
37+58 NORTH & SOUTH
37+68
FARM XING.
T.15 N. 26 R.14E.
34+30 BEG. F.
33+58 END OF TRK.
32+34
31+36 END F.
WISCONSIN HEMP CO.
29+37 P.S.
28+94.8
28+82.4
D-402
1 SP. PILE BR.
24+42 NORTH & SOUTH
18+32.8
18+16.6
D-400
1 SP. PILE BR.
16+38 END TRK.
12+09.5 P.S. = 11+41 NORTH LEG OF WYE.
12+56 P.S.
12+09.5 E.C. 28'26" CONC. P. & SHEET IRON CASING
9+99
D-501
10+72 E.C.
11+24 NORTH & SOUTH
1178+63.2 = 0+00 P.S. N. LEG OF WYE
0+76.8 B.C.
9+85
9+39
30'-20" C.I.P.
9°57' C.R.
V. WIS. 7
TO BERLIN
TO HORRICON
BRANDON
FOND DU LAC CO.
WISCONSIN
T.15 N. 25 R.14E.
BEGINNING OF VAL. SEC. WIS. 7A FEDERAL VALUATION, C.M. & ST. P. RY. CO., JUNE 30, 1918.
1163+36.8 = 0-98 MARKESAN LINE
N
CEMETERY
BOWEN
MILITARY OR MAIN
STATE
CENTER
COMMERCIAL
WASHINGTON
JEFFERSON
MADISON
LOCKIN
PRAIRIE
WOODWARD
ADDISON ST.
DEPOT
MILITARY ROAD
FIRST TOWN
ADDITION
GREEN LAKE
MARKESAN
UTLEY
FAIRWATER
FOND DU LAC CO.
BRANDON
END VAL. SEC. WISCONSIN 7A FED. VAL. C.M. & ST. P. RY. CO. JUNE 30, 1918
604+77
BEGINNING VAL. SEC. WISCONSIN 7A FED. VAL. C.M. & ST. P. RY. CO. JUNE 30, 1918
0-98
INDEX MAP
Scale - 1 Inch = 4 Miles
MARKESAN LINE
OF THE
NORTHERN DIVISION
R.13E.
R.14E.
T.14N.
T.15N.
LITTLE GREEN LAKE
GRAND RIVER
TO BERLIN
TO HORICON

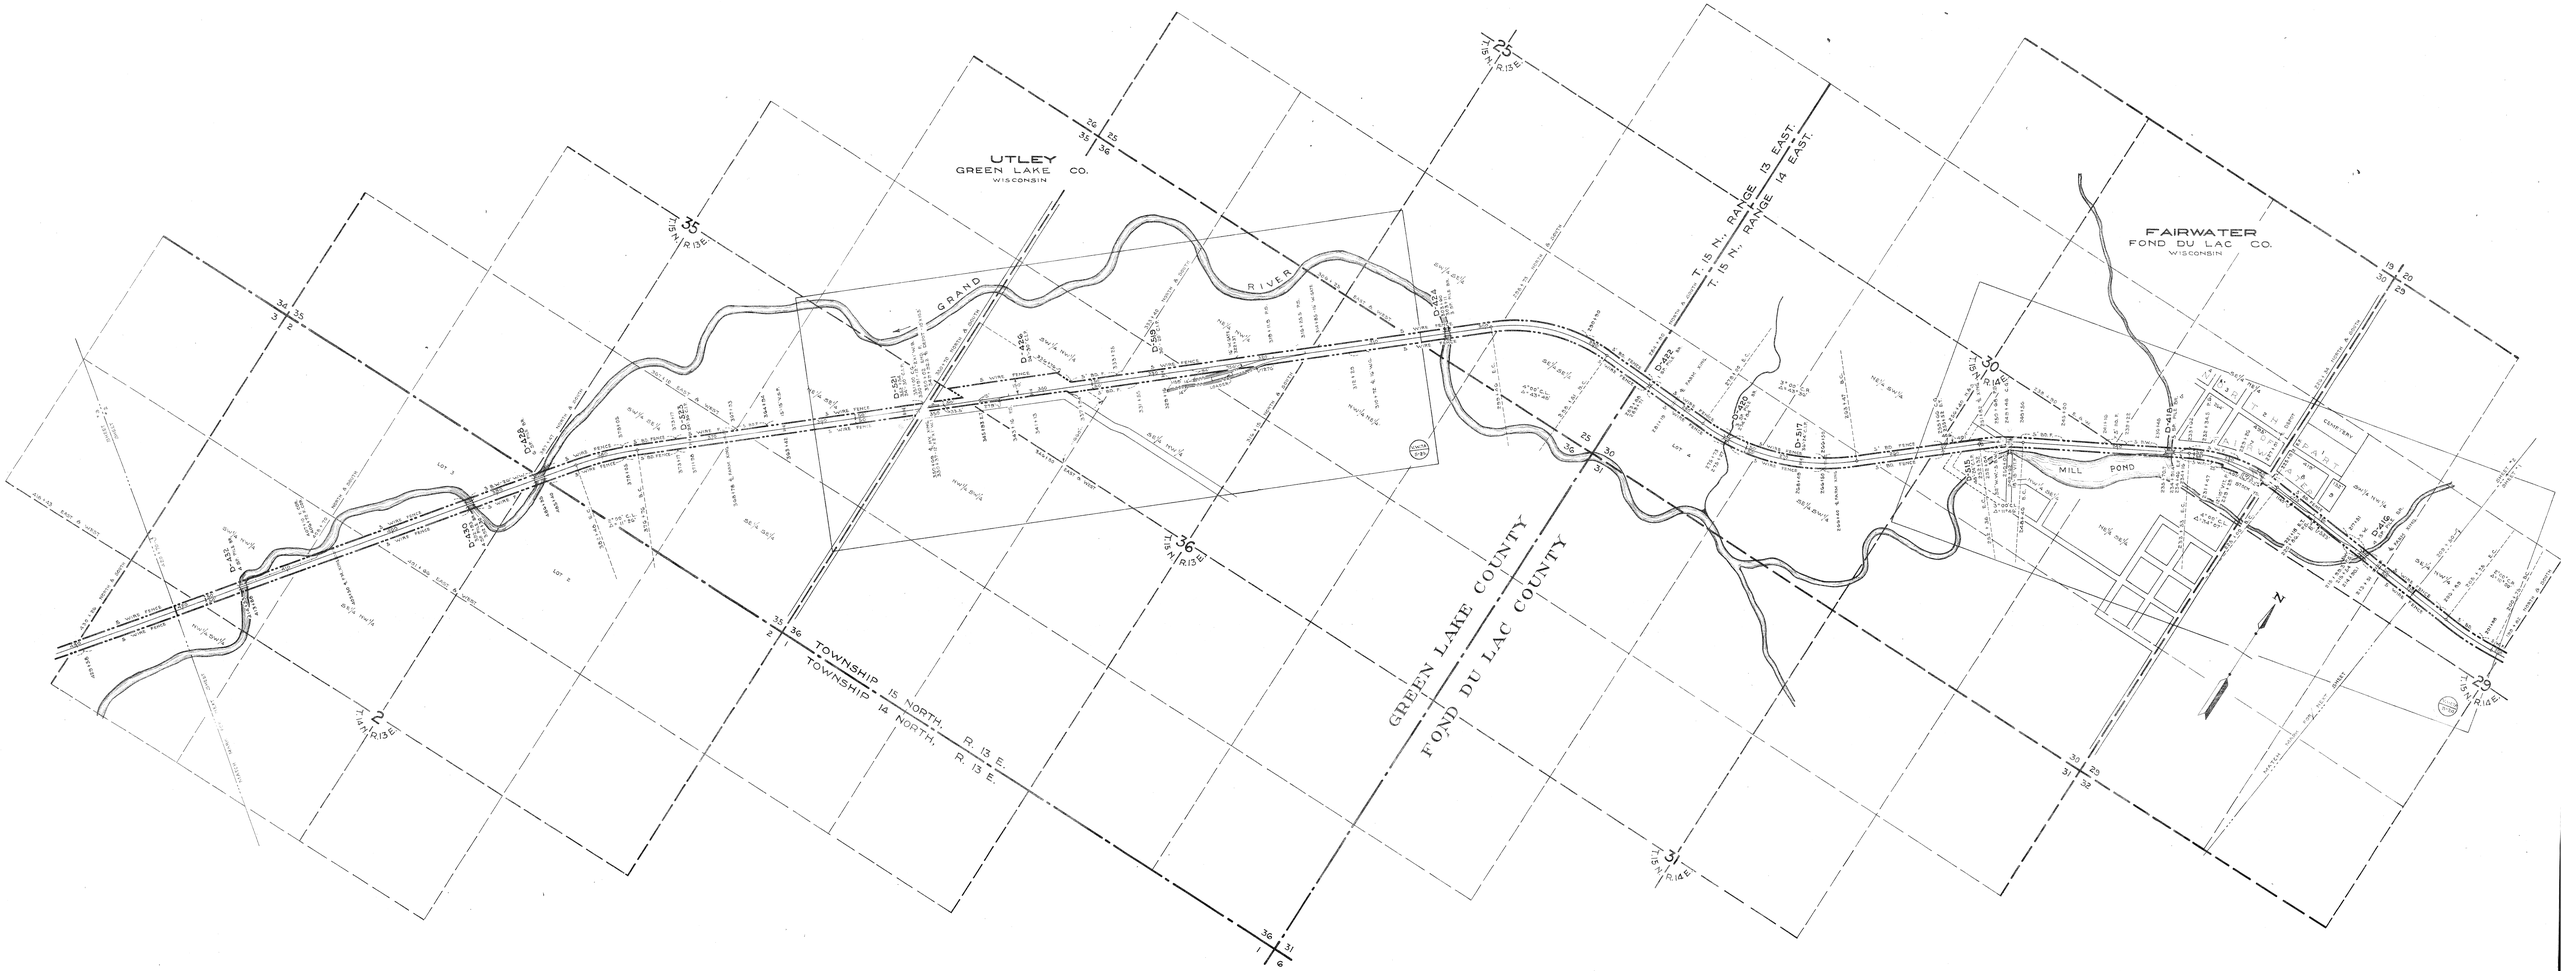
UTLEY
GREEN LAKE CO.
WISCONSIN
FAIRWATER
FOND DU LAC CO.
WISCONSIN
GRAND RIVER
MILL POND
CEMETERY
T. 15 N., RANGE 13 EAST.
T. 15 N., RANGE 14 EAST.
GREEN LAKE COUNTY
FOND DU LAC COUNTY
TOWNSHIP 15 NORTH, R. 13 E.
TOWNSHIP 14 NORTH, R. 13 E.
T. 15 N. R. 13 E.
T. 14 N. R. 13 E.
T. 15 N. R. 14 E.
T. 14 N. R. 14 E.
N

MARKESAN
GREEN LAKE CO.
WISCONSIN
END OF VALUATION SECTION WISCONSIN 7A.
FEDERAL VAL., C.M. & ST. P. RY. CO., JUNE 30, 1918.
604+72 END OF TRACK
602+80 ℄ DEPOT
603+71 ℄ TURN TABLE
FLOOD LINE
OUTLET OF LITTLE GREEN LAKE
MILL POND
GRAND RIVER
FARMER'S HEMP CO. SPUR.
T.14N. R.13E.
D-529 3/4
24-12" VIT. P.
D-529 2/3
36'-36" CONC. P.
D-529 1/2
36'-36" C.I.P.
D-529
42'-24" C.I.P.
D-448
1 SP. PILE BR.
D-446
560+14
36'-48" C.I.P.
D-527
539+84
36'-36" CONC. P.
D-444
531+32
530+84
3 SP. PILE BR.
D-525 3/4
523+50
14'-2'X2' TIM.B.
D-525 2/3
522+81
14'-2'X1.3' TIM. BOX.
D-442
521+52
D-525 1/2
506+00
36'-48" C.I.P.
D-438
1 SP. PILE BR.
D-525
473+68
30'-30" C.I.P.
D-436
466+03
24'-24" C.I.P.
D-523 1/2
D-523 1/4
D-434
1 SP. PILE BR.
D-432
4 SP. PILE BR.
536+67 NORTH & SOUTH
523+00 NORTH & SOUTH
508+88 NORTH & SOUTH
495+00 NORTH & SOUTH
480+79 NORTH & SOUTH
466+77 NORTH & SOUTH
452+15 EAST & WEST
430+26 NORTH & SOUTH
418+43 EAST & WEST
408+70 NORTH & SOUTH
MATCH MARK FOR NEXT SHEET
SHEET #2
SHEET #3
5 WIRE FENCE
℄ FARM XING.
N